VILLAGE OF PRAGUE, NEBRASKA

BASE MAP

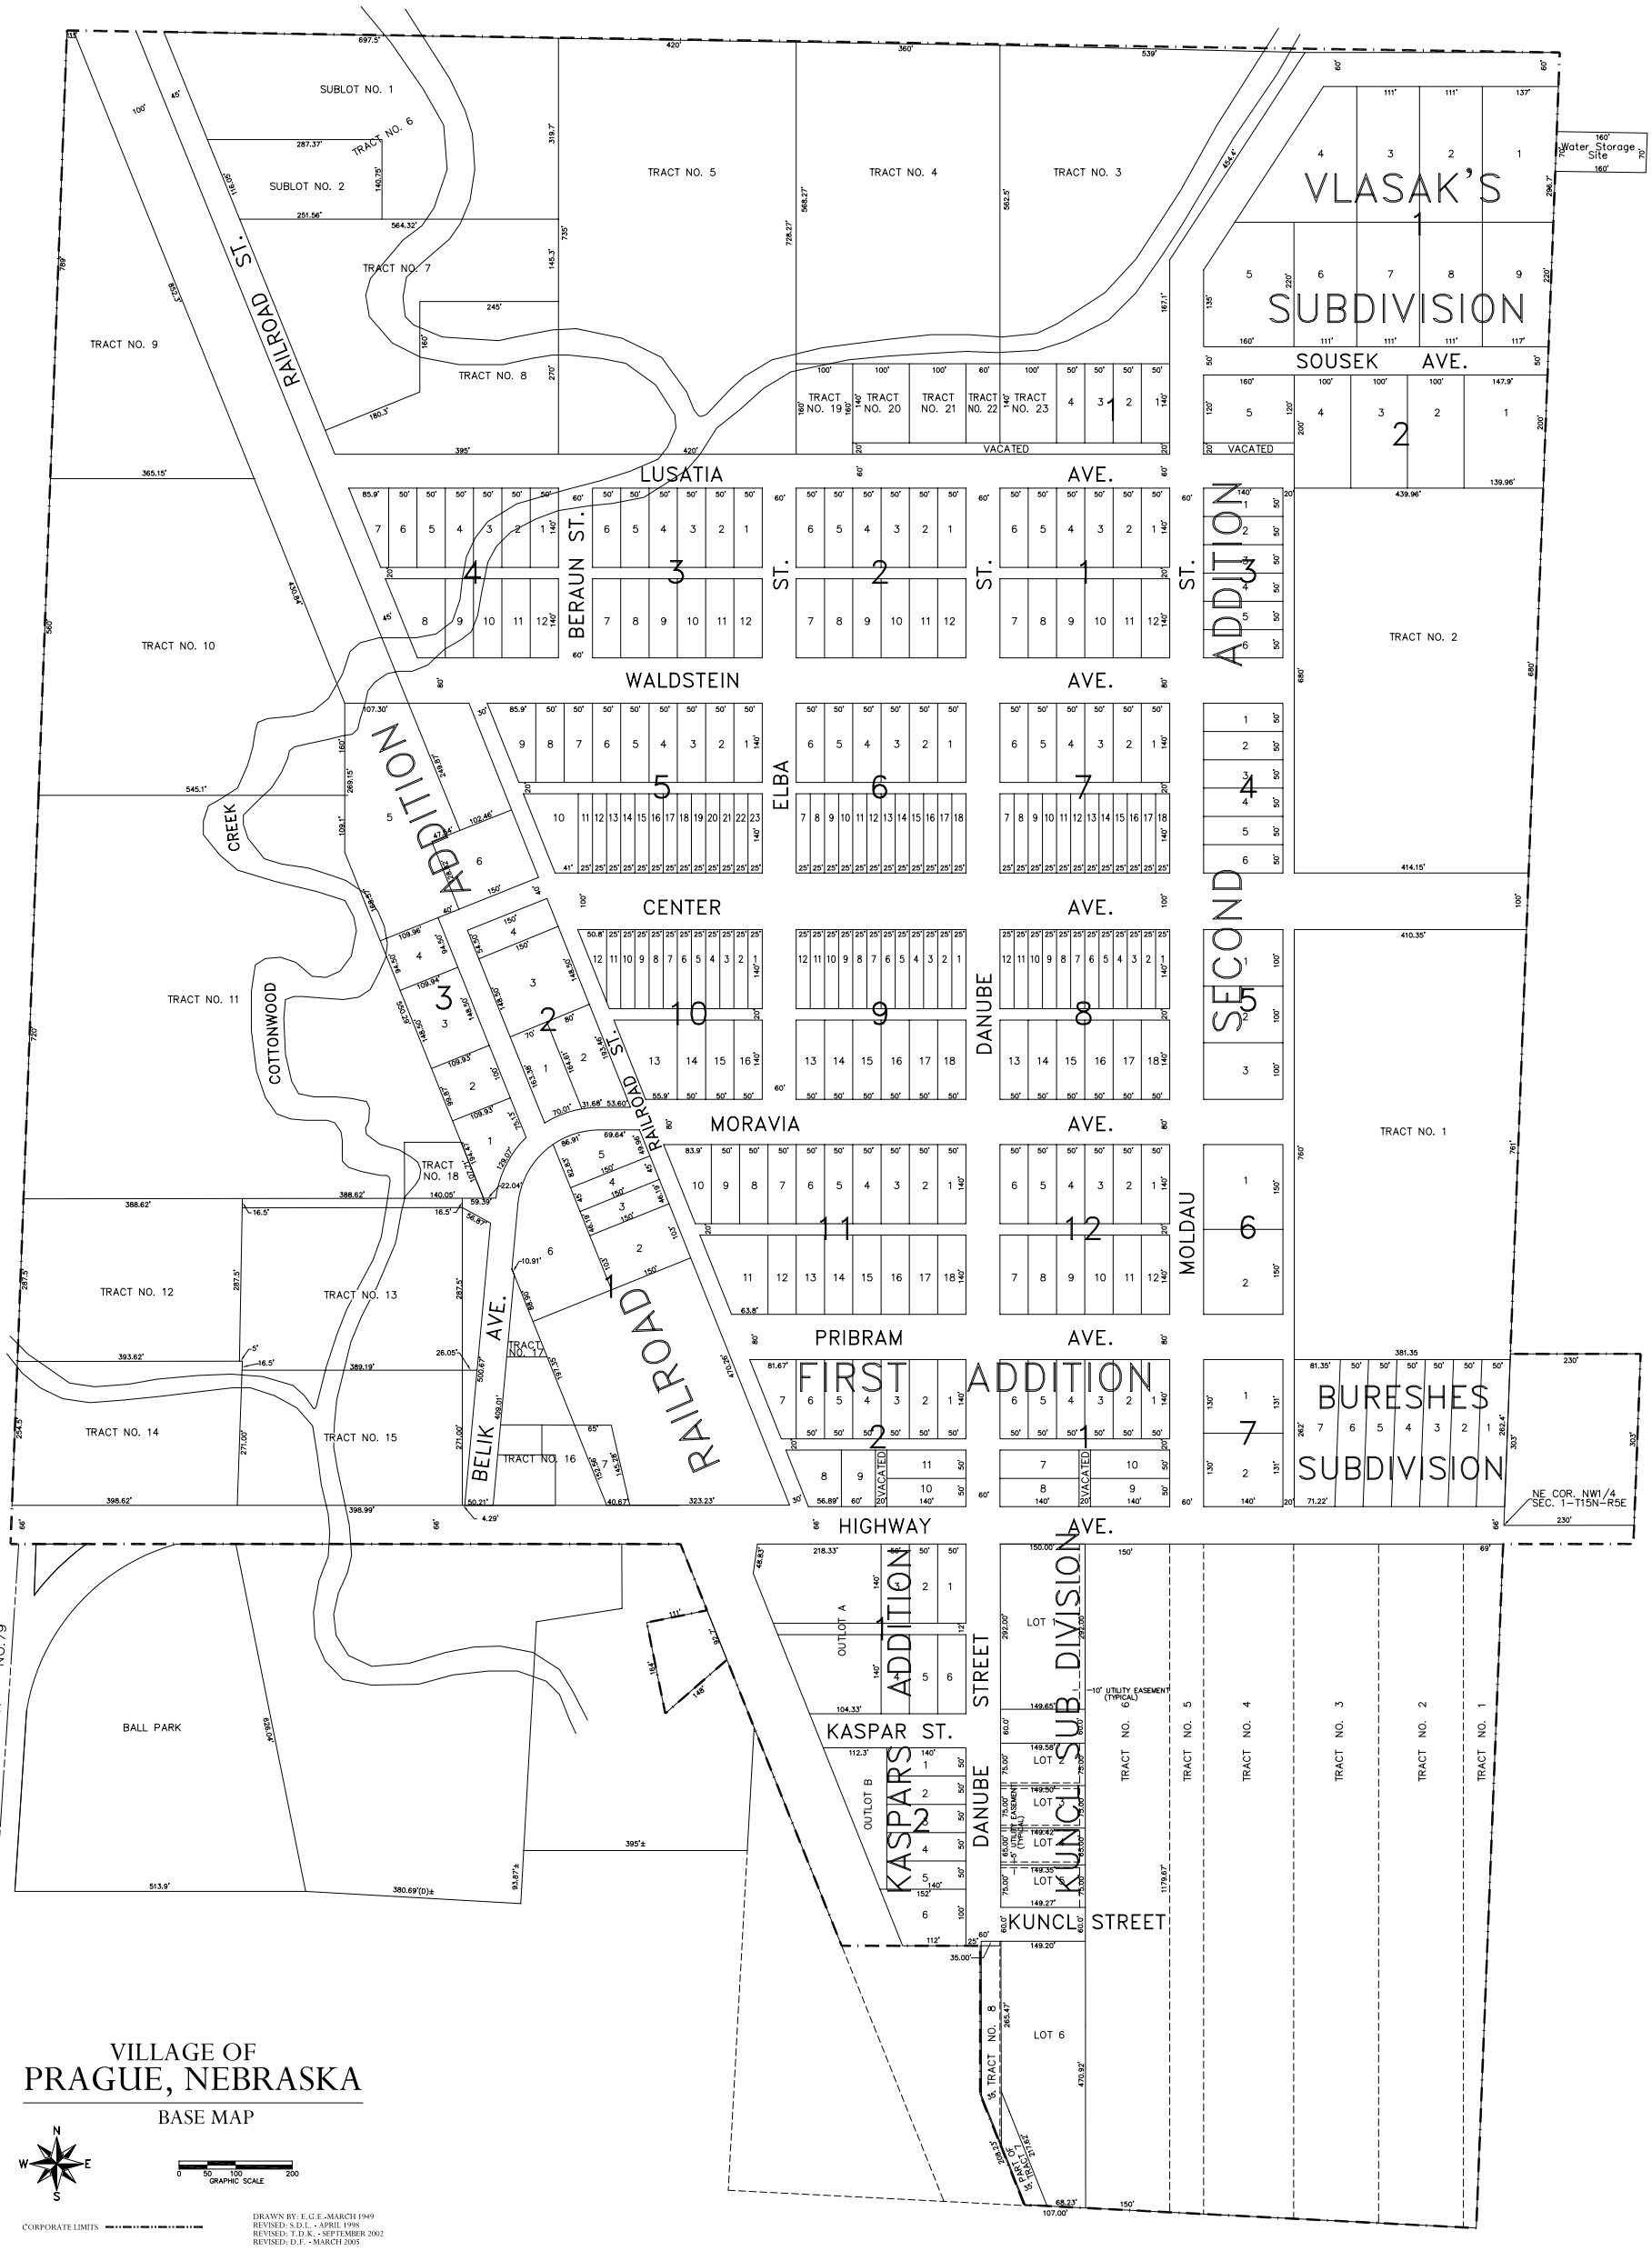

DRAWN BY: E.G.E.-MARCH 1949
REVISED: S.D.L. - APRIL 1998
REVISED: T.D.K. - SEPTEMBER 2002
REVISED: D.F. - MARCH 2005

THIS MAP PREPARED USING INFORMATION FROM RECORD DRAWINGS SUPPLIED BY J.E.O. AND\OR OTHER APPLICABLE CITY, COUNTY, STATE, FEDERAL, OR PUBLIC OR PRIVATE ENTITIES. J.E.O. DOES NOT GUARANTEE THE ACCURACY OF THIS MAP OR THE INFORMATION USED TO PREPARE THIS MAP. THIS IS NOT A SCALED PLAT.

JEO Consulting Group, Inc.
CORPORATE OFFICE
402/443-4661
P.O. BOX 207
WAHOO, NEBRASKA
68066
BRANCH OFFICES
NEBRASKA CITY, NE 402/873-4766
HASTINGS, NE 402/462-5957
NORFOLK, NE 402/317-4416
LINCOLN, NE 402/488-3040
CARROLL, IA 712/792-4711
IOWA CITY, IA 319/338-3999
NEW RICHMOND, WI 715/246-4319
http://www.jeo.com